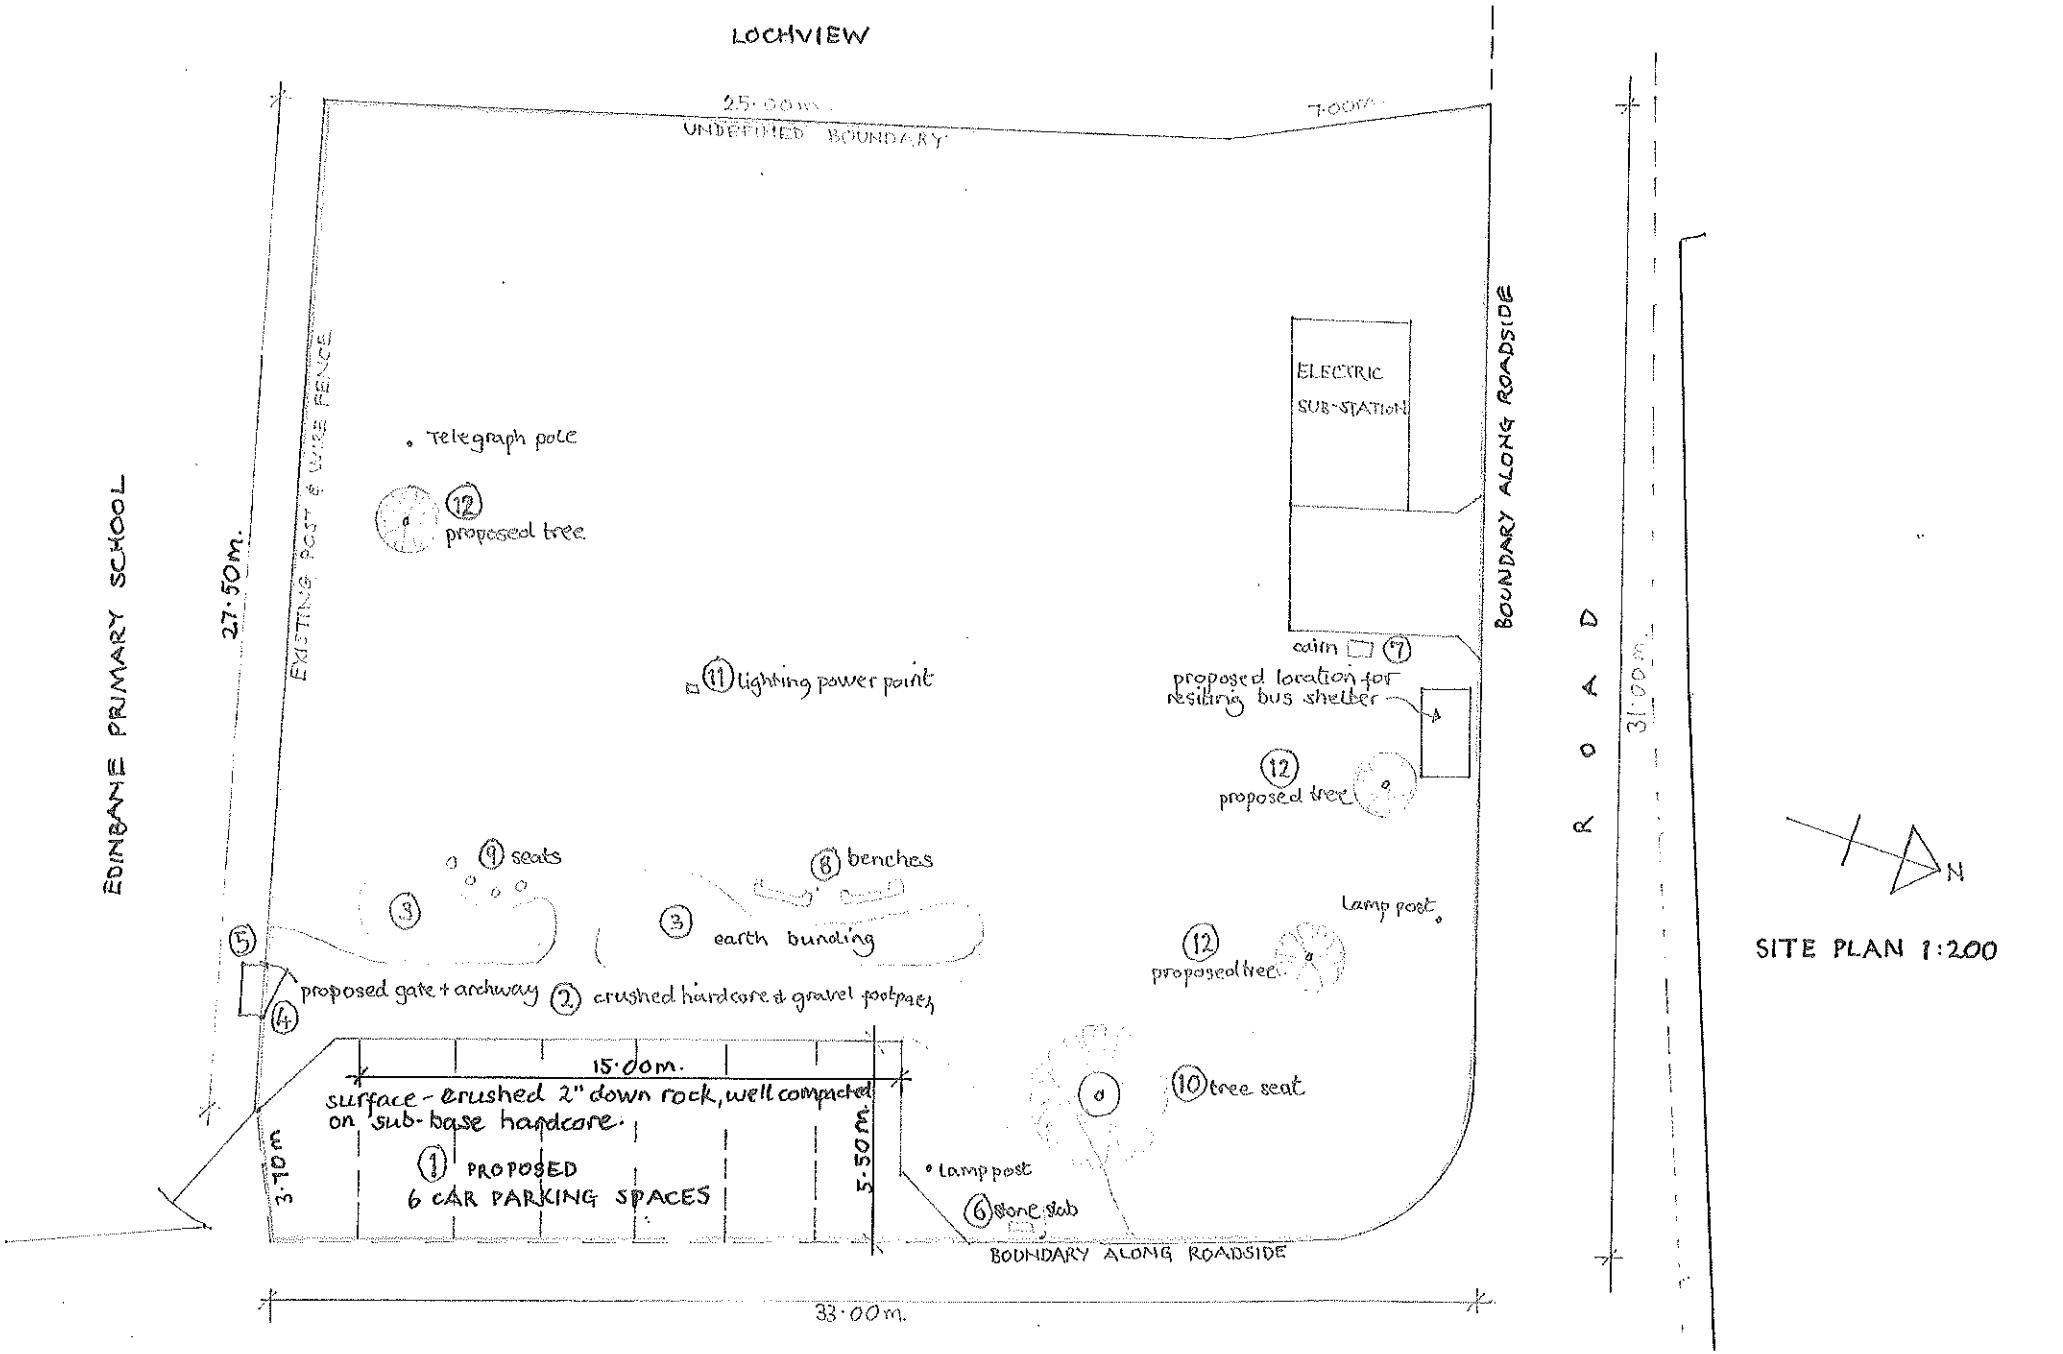

SITE PLAN 1:200

EDINBANE VILLAGE GREEN LANDSCAPING SCHEME

19th May 2024 Louise Kerr